

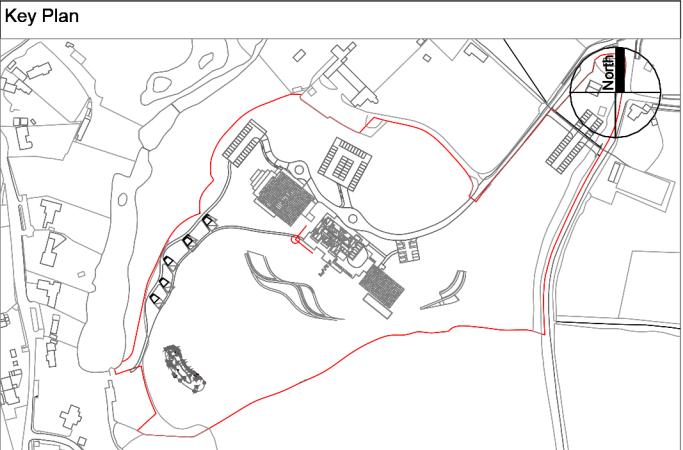


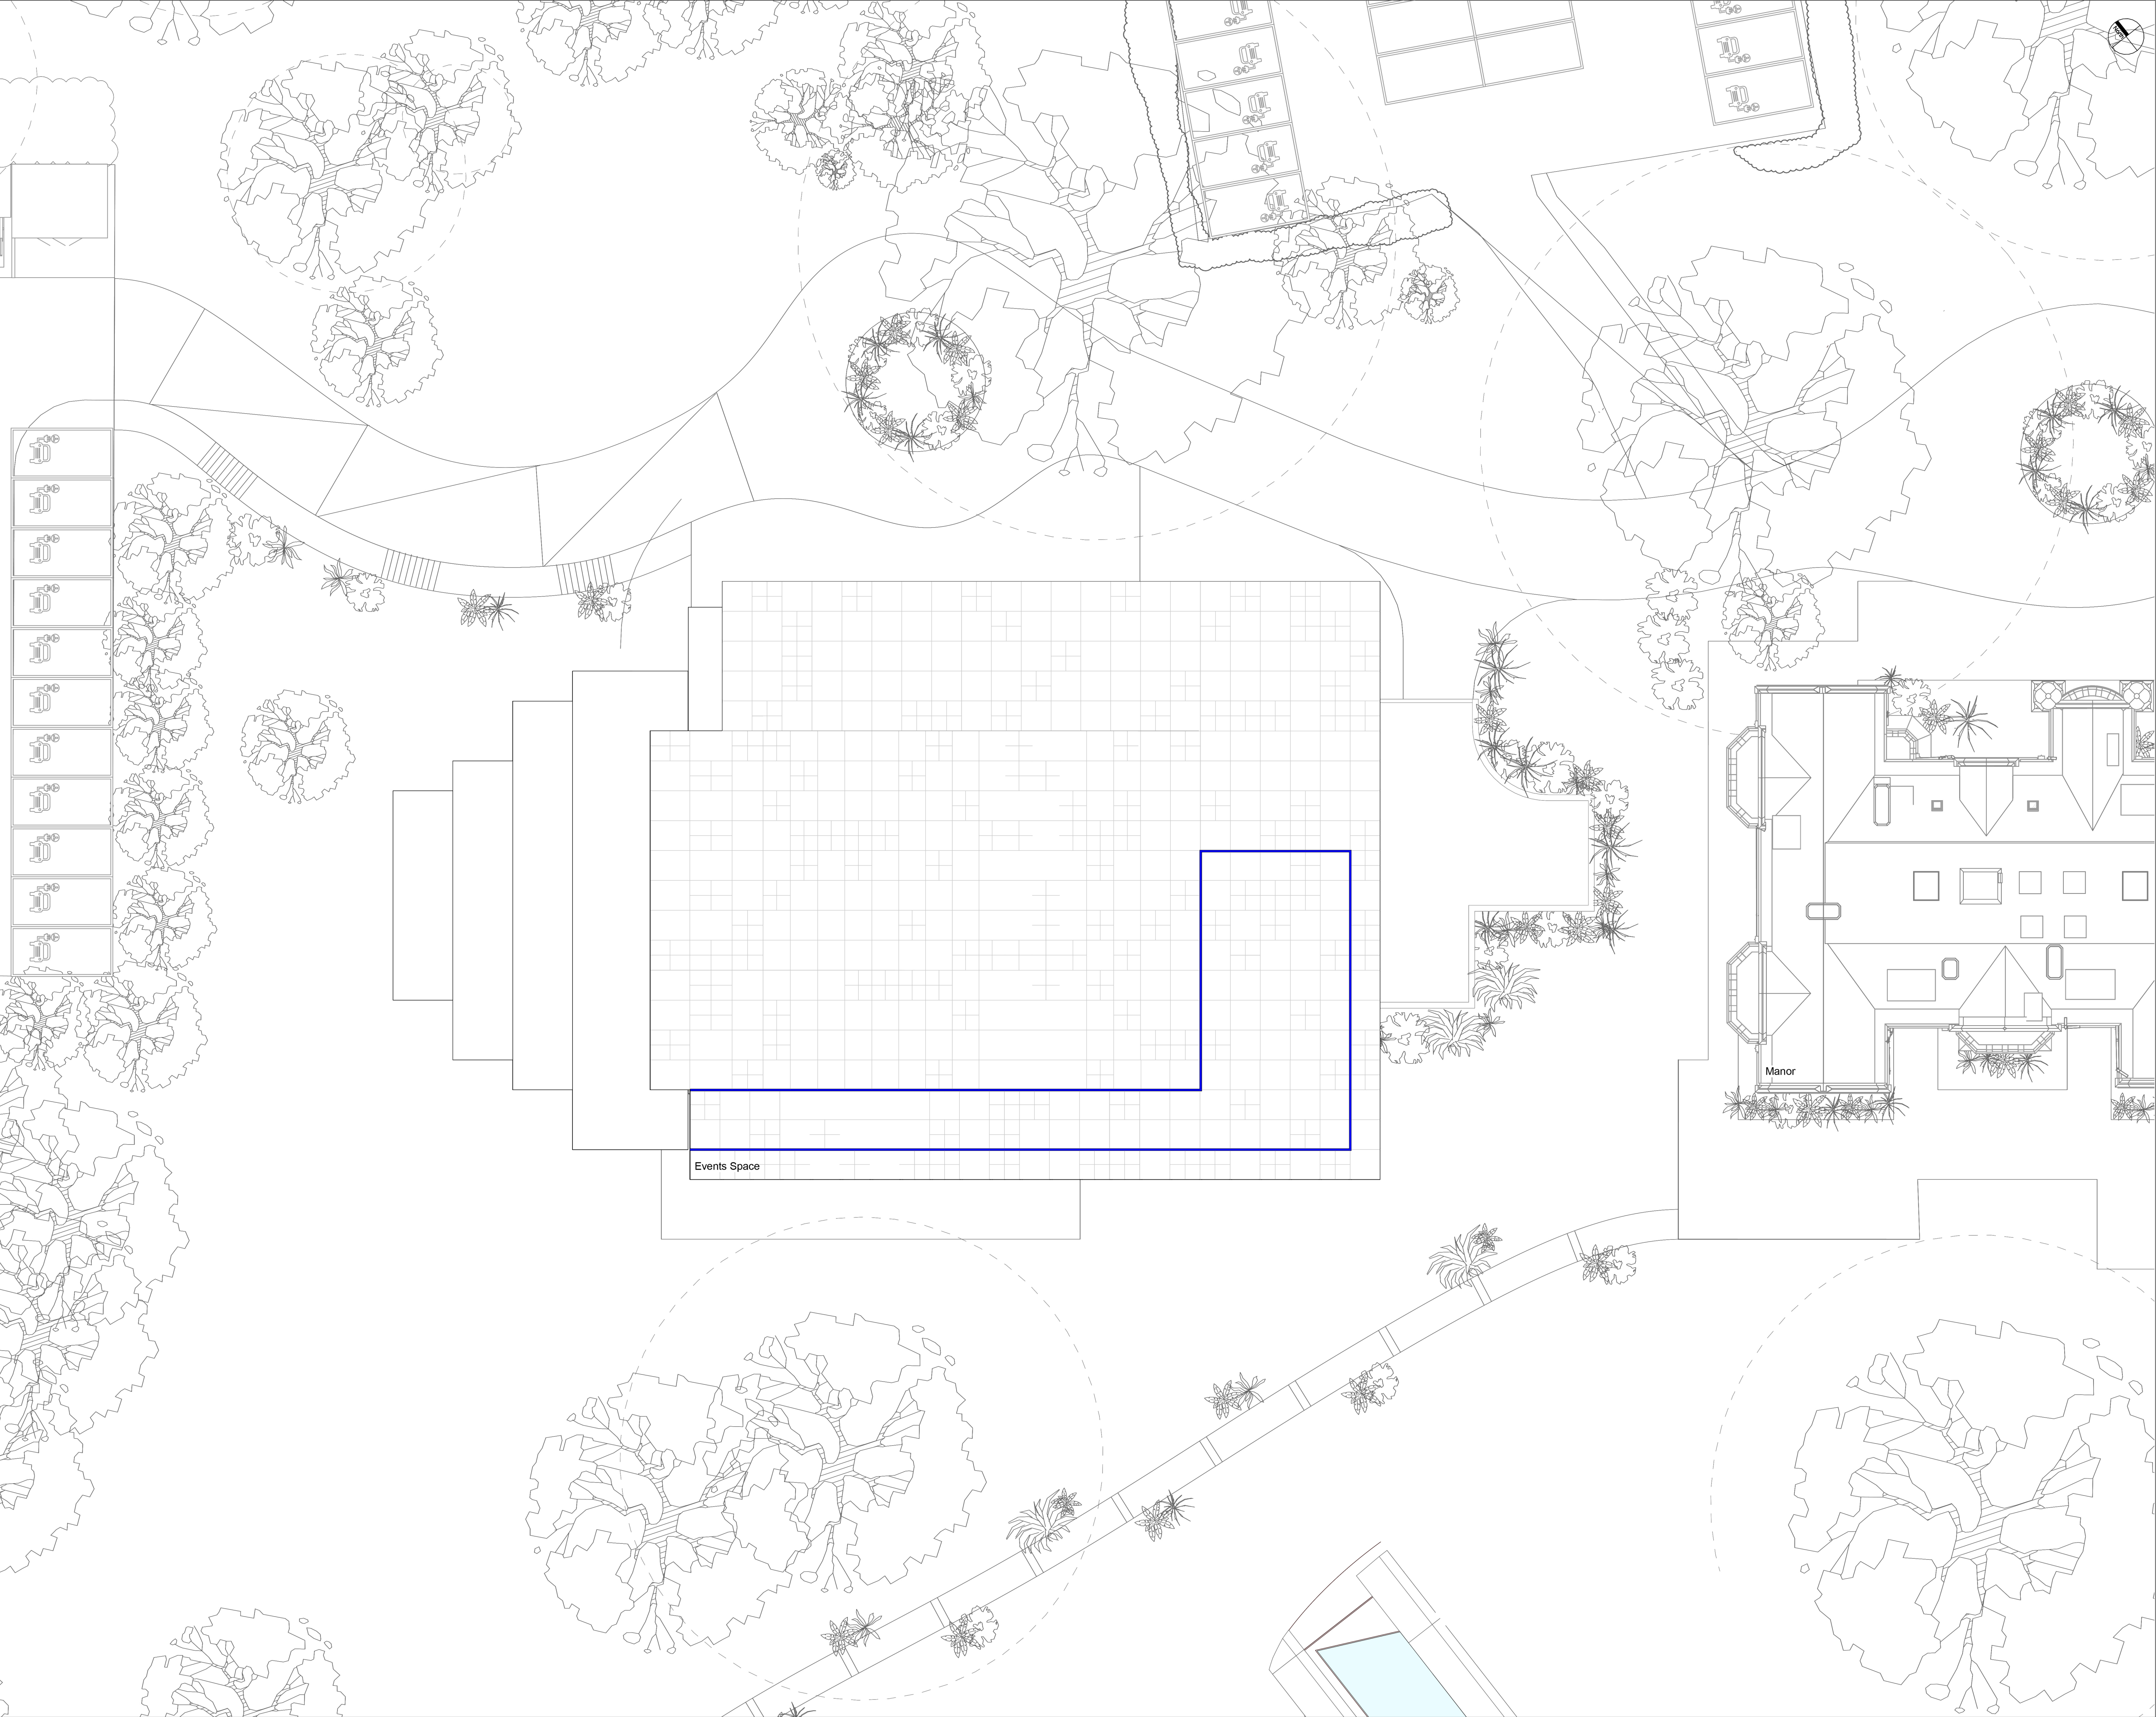

© PLP Architecture 2026
Do not scale dimensions. Dimensions govern.
All dimensions are in millimetres unless noted otherwise.
PLP Architecture shall be notified in writing of any discrepancies.

 

Legend:

Balustrade

P01	03/2026	Planning Application
Rev	Date	Notes

PLP/ARCHITECTURE

PLP Architecture Ltd
The White Chapel Building
10 Whitechapel High Street
London E1 8QS

t: +44 (0) 20 3006 3900
f: +44 (0) 20 3006 3901
e: info@plparchitecture.com

www.plparchitecture.com

Clients Logo and Subconsultants



HARTSFIELD MANOR
SURREY

Project Name

1979 Hartsfield Manor

Status

Planning Application

Drawing Title

Proposed
Site Plan - Roof

Drawing Number

1979 -PLP- MA-00 -DR-A -03001
(a)

Scale	Sheet Size	Current Revision Date
As indicated	A1	03/2026

Revision	Inspected By	Drawn By
P01	NK	CEC/MS